



Summary Information

Permit No: F00026459-A

Type of Permit: FILMING

Release Date: 04/07/2010

Production Company TWENTIETH CENTURY FOX
 TELEVISION

Insured Company TWENTIETH CENTURY FOX
Name TELEVISION

Contact Phone No. 1 310-369-1800

Contact Phone No. 2 310-969-0094

Fax

 Address 10201 W PICO BLVD, BUILDING 1
 LOS ANGELES, California 90064

Production Title 24

Type of Production TV Drama

Producer Michael Klick

Director Brad Turner

1st AD Mark Rabinowitz

Production Manager Craig West

FilmL.A. Coordinator Daniel Alvarez

Location Manager LARRY PEARSON

Primary Phone Mobile - 310-918-5084

Secondary Phone Office - 818-717-5400

Location Assistant Kim Crabb

Primary Phone Mobile - 310-749-4630

Secondary Phone

Fees

Posting 900 \$78.00

Total Permit Fee \$1,669.00

Notification Charge \$155.00

Number of Locations 2

LA CITY LANE AND STREET CLOSURE FEE \$312.00

FILMLA FILM PERMIT RIDER FEE \$100.00

LA CITY FIRE SAFETY OFFICER \$1,024.00



FilmL.A., Inc.
 1201 W. 5th Street, Suite T-800
 Los Angeles, CA 90017
 t: (213)977-8600 - f: (213)977-8601
 www.filmla.com

Summary Information

Location

Location 1 of 2

Page 1 of 2

Permit Number	F00026459-A	Location Manager	LARRY PEARSON
Production Company	TWENTIETH CENTURY FOX TELEVISI...	Primary Phone	Mobile - 310-918-5084
Insured Company	TWENTIETH CENTURY FOX TELEVISI...	Secondary Phone	Office - 818-717-5400
Production Title	24		

Location Address 506 S Grand Ave, Los Angeles, CA, 90071

Location Names MILLENNIUM BILTMORE HOTEL

Location Type Hotel

Location Description BILTMORE HOTEL.

Film Dates 4/8/2010 - 4/8/2010 07:00 - 22:00

Strike Dates 4/9/2010 - 4/9/2010 07:00 - 19:00

Open or Closed to the Public Closed

Generic Conditions All Vehicles must be parked legally.
 Must Maintain 5' Clearance on Sidewalks/Walkways
 Must maintain local/emergency access
 No Cast and Crew parking on areas streets.
 No interference with merchant activity
 Traffic Officers Required

Please see attached documents 5th btw Grand & Olive SS Curb 24 NEW 2.pdf
 Grand btw 5th & 6th ES Curb 24.pdf
 Olive btw 5th North to Crosswalk WS Curb (NEW) 24 Model (1).pdf
 Downtown Filming Guidelines 2010.03.01.pdf

Equipment on Location	Type	Quantity	Personnel on Location	Type	Quantity
	5 or 10 ton trucks	3		Cast	5
	Cast/Crew vehicles	100		Crew	70
	Cube Trucks	3		LA City UFSO assigned	1
	Generator	2		Off-Duty/Retired LAPD Officer(s)	2
	Picture vehicles	5			
	Stakebed Trucks	3			
	Vans	3			

Filming Activities Atmospheric Smoke Effects; Brandishing weapons; Emergency vehicles with flashing lights; Equipment on sidewalk, in curb lane & across street; Interior and exterior dialogue; Intermittent pedestrian control; Intermittent traffic control - 2 minutes standard; activity in loading dock; camera on e/s of olive;

Jurisdiction **Political:** Los Angeles City - Council District 09
Police: Los Angeles Police Department
Fire: Los Angeles City

Location Notes

Coordinator Note UFSO REQUIRED ON 4/8 FROM 0700 TO 1500 HOURS

Coordinator Note Hang banner between palm trees in Pershing Square. East side of Olive, halfway down the block between 5th and 6th.

Coordinator Note CLOSURE ON S/S 5th., olive to grand, MUST maintain left turn lane on 5th going to grand ave at all times,



FilmL.A., Inc.
 1201 W. 5th Street, Suite T-800
 Los Angeles, CA 90017
 t: (213)977-8600 - f: (213)977-8601
 www.filmla.com

Summary Information

Location

Location 1 of 2

Page 2 of 2

Permit Number	F00026459-A	Location Manager	LARRY PEARSON
Production Company	TWENTIETH CENTURY FOX TELEVISI...	Primary Phone	Mobile - 310-918-5084
Insured Company	TWENTIETH CENTURY FOX TELEVISI...	Secondary Phone	Office - 818-717-5400
Production Title	24		

Parking Base Camp

Location Type : Private Parking Lot
 Street :

Crew Parking

Location Type : Private Parking Lot
 Street :

Posting "No Parking" signs S/S 5th, Olive - Flower
 W/S OLIVE, 6TH- CROSSWALK
 E/S GRAND, 5TH - CROSSWALK

Approximate Footage 601 - 900

Log Number 10-12980

Date(s) 4/8/2010 to 4/9/2010

Time(s) 00:00 to 00:00

Lane / Full Closure S/S CURB OF 5TH, OLIVE - GRAND

Approximate Footage 0 - 300

Date(s) 4/8/2010 to 4/8/2010

Time(s) 07:00 to 22:00

Lane / Full Closure W/S CURB OLIVE, 5TH - NORTH TO CROSSWALK

Approximate Footage 0 - 300

Date(s) 4/8/2010 to 4/8/2010

Time(s) 07:00 to 22:00

Lane / Full Closure E/S CURB GRAND, 5TH - SOUTH TO CROSSWALK

Approximate Footage 0 - 300

Date(s) 4/8/2010 to 4/8/2010

Time(s) 07:00 to 22:00



FilmL.A., Inc.
 1201 W. 5th Street, Suite T-800
 Los Angeles, CA 90017
 t: (213)977-8600 - f: (213)977-8601
 www.filmla.com

Summary Information

Location

Location 2 of 2

Page 1 of 1

Permit Number	F00026459-A	Location Manager	LARRY PEARSON
Production Company	TWENTIETH CENTURY FOX TELEVISI...	Primary Phone	Mobile - 310-918-5084
Insured Company	TWENTIETH CENTURY FOX TELEVISI...	Secondary Phone	Office - 818-717-5400
Production Title	24		

Location Address 10 Frwy, 110 Frwy, 101 Frwy, Alameda Inclusive (Excluding Freeways), Los Angeles, CA, 90071

Location Names DOWNTOWN GRID

Location Type Street

Location Description Downtown Grid

Film Dates 4/8/2010 - 4/8/2010 07:00 - 22:00

Open or Closed to the Public Closed

Generic Conditions All Vehicles must be parked legally.
 Must Maintain 5' Clearance on Sidewalks/Walkways
 Must maintain local/emergency access
 No Cast and Crew parking on areas streets.
 No interference with merchant activity
 No stopping or setting up in front of merchants or residents without prior approval
 Traffic Officers Required

Equipment on Location	Type	Quantity	Personnel on Location	Type	Quantity
	Picture vehicles	3		Cast	5
	Vans	1		Crew	10
				Off-Duty/Retired LAPD Officer(s)	4


Filming Activities Camera in car; Camera on sticks; Car-to-Car; Drive by; Drive ups & away; Driving shots; Driving shots with the flow of traffic; Emergency vehicles with flashing lights; Intermittent pedestrian control; Intermittent traffic control - 2 minutes standard; Precision driving;

Jurisdiction **Political:** Los Angeles City - Council District 09 **Police:** Los Angeles Police Department **Fire:** Los Angeles City

Location Notes Must Comply with Attached Downtown Conditions


Parking Base Camp
 Location Type : To Be Determined
 Street :

Crew Parking
 Location Type : To Be Determined
 Street :

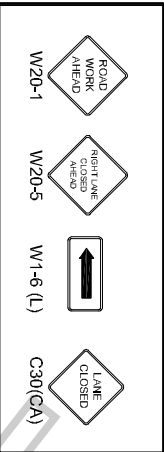

20TH CENTURY FOX
"24"

FILM L.A.:
DANIEL ALVAREZ

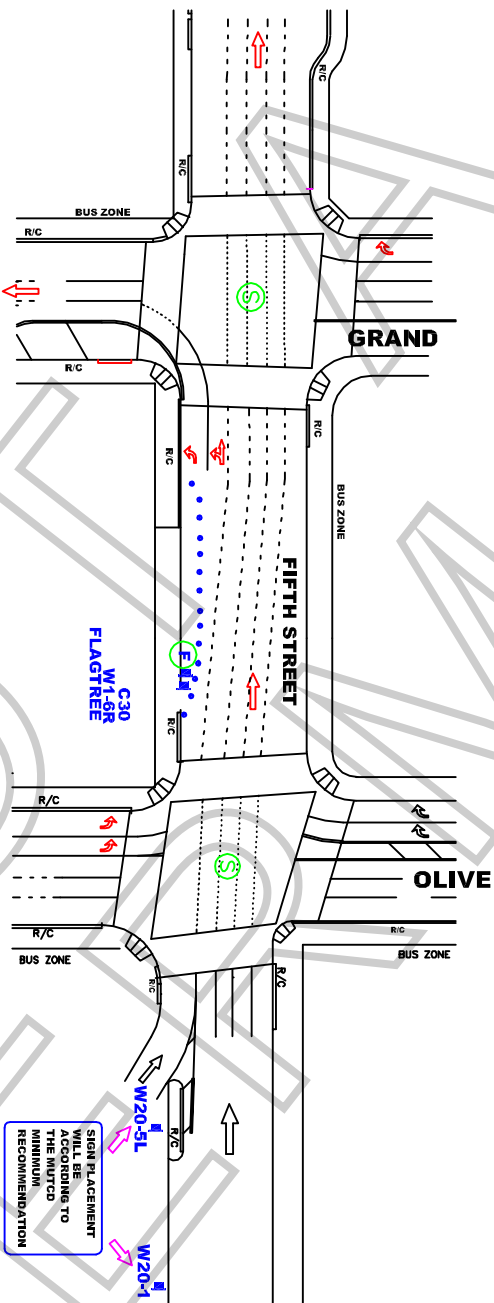

**ALL TRAFFIC CONTROL
WILL BE INSTALLED
AND CONFORM TO
THE MUTCD AND WATCH
MINIMUM REQUIREMENTS**

WORK ZONE TRAFFIC CONTROL PLAN GENERAL NOTES

1. **DATE/TIME: 4-8-10 FROM 07:00 HOURS TO 22:00 HOURS.**
2. **ALL SIGNING, STRIPING, AND TRAFFIC CONTROL DEVICES SHALL CONFORM TO THE (CURRENT) STATE OF CALIFORNIA DEPARTMENT OF TRANSPORTATION (CALTRANS) STANDARD PLANS AND STANDARD SPECIFICATIONS, CALIFORNIA MUTCD, AND ANY ADDENDUMS THERE TO, AND AS SHOWN ON THESE PLANS, SYMBOLS AND ABBREVIATIONS USED ARE SHOWN ON CALTRANS STANDARD PLANS A10A&B, A20A-D, AND A24A-E.**
3. **THERE WILL BE NO INTERFERENCE WITH TRAFFIC SIGNALS OR CROSSWALKS.**
4. **CONES WILL BE 28" MINIMUM HEIGHT AND HAVE REFLECTORIZED SLEEVES FOR NIGHT WORK.**
5. **POLICE WILL DIRECT TRAFFIC IF NECESSARY.**

TRAFFIC CONTROL FOR:

20TH CENTURY FOX


PROJECT LOCATION:

5TH STREET
FROM OLIVE ST TO GRAND AVE
CITY OF LOS ANGELES, CA

LOCATION CONTACT:


JESSE LORBER
OFFICE # 818.706.8022

REV#	DATE	REVISION DESCRIPTION

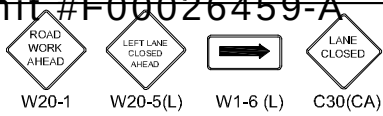

TRAFFIC CONTROL FOR:
20TH CENTURY FOX
"24"

**FILM L.A. :
DANIEL ALVAREZ**

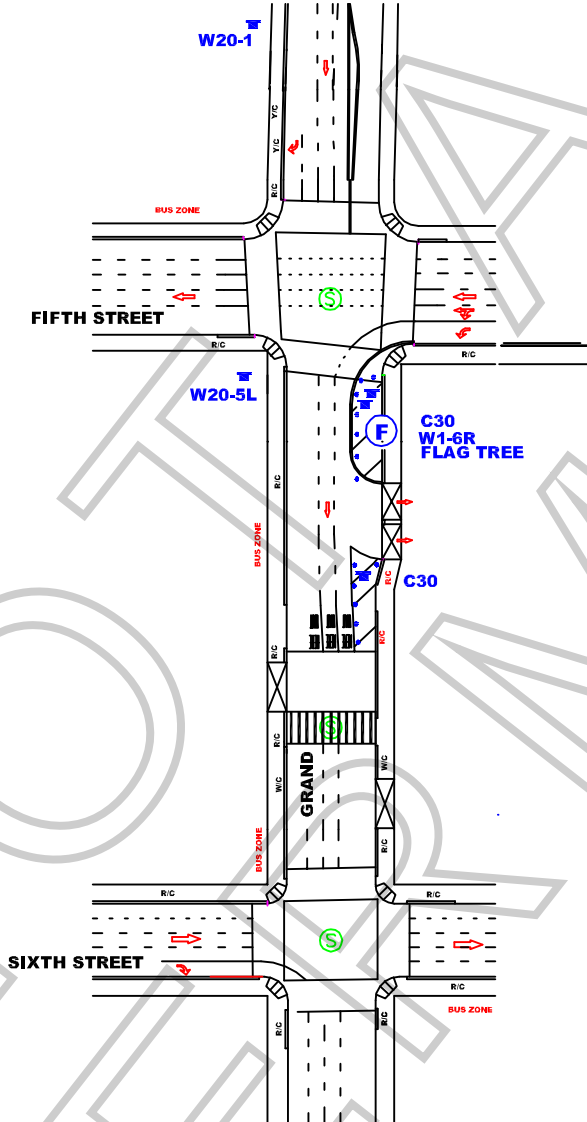

ALL TRAFFIC CONTROL
WILL BE INSTALLED
AND CONFORM TO
THE MUTCD AND WATCH
MINIMUM REQUIREMENTS

WORK ZONE TRAFFIC CONTROL PLAN GENERAL NOTES

1. DATE/TIME: 4-8-10 FROM 07:00 HOURS TO 22:00 HOURS.
2. ALL SIGNING, STRIPING, AND TRAFFIC CONTROL DEVICES SHALL CONFORM TO THE (CURRENT) STATE OF CALIFORNIA DEPARTMENT OF TRANSPORTATION (CALTRANS) STANDARD PLANS AND STANDARD SPECIFICATIONS, CALIFORNIA MUTCD, AND ANY ADDENDUMS THERETO, AND AS SHOWN ON THESE PLANS, SYMBOLS AND ABBREVIATIONS USED ARE SHOWN ON CALTRANS STANDARD PLANS A10A&B, A20A-D, AND A24A-E.
3. THERE WILL BE NO INTERFERENCE WITH TRAFFIC SIGNALS OR CROSSWALKS.
4. CONES WILL BE 28" MINIMUM HEIGHT AND HAVE REFLECTORIZED SLEEVES FOR NIGHT WORK.
5. POLICE WILL DIRECT TRAFFIC IF NECESSARY.

JCL BARRIDADE COMPANY
2334 E. EIGHTH ST., CA 90021
Ph: (213) 622-9775
Fax: (213) 622-9790
CA Lic # 805357
TRAFFIC PLAN DRAWN BY:
EDY RAMIREZ


PROJECT LOCATION:

GRAND AVE
5TH ST TO CROSSWALK
CITY OF LOS ANGELES, CA

LOCATION CONTACT:


JESSE LORBER
OFFICE# 818.706.8022

Project	Sheet
Date	1 OF 1
Scale: N.T.S.	

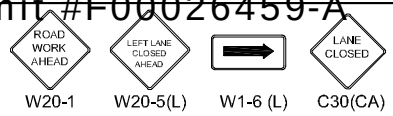

TRAFFIC CONTROL FOR:
20TH CENTURY FOX TV
"24"

FILM L.A.:
DANIEL MARTINEZ

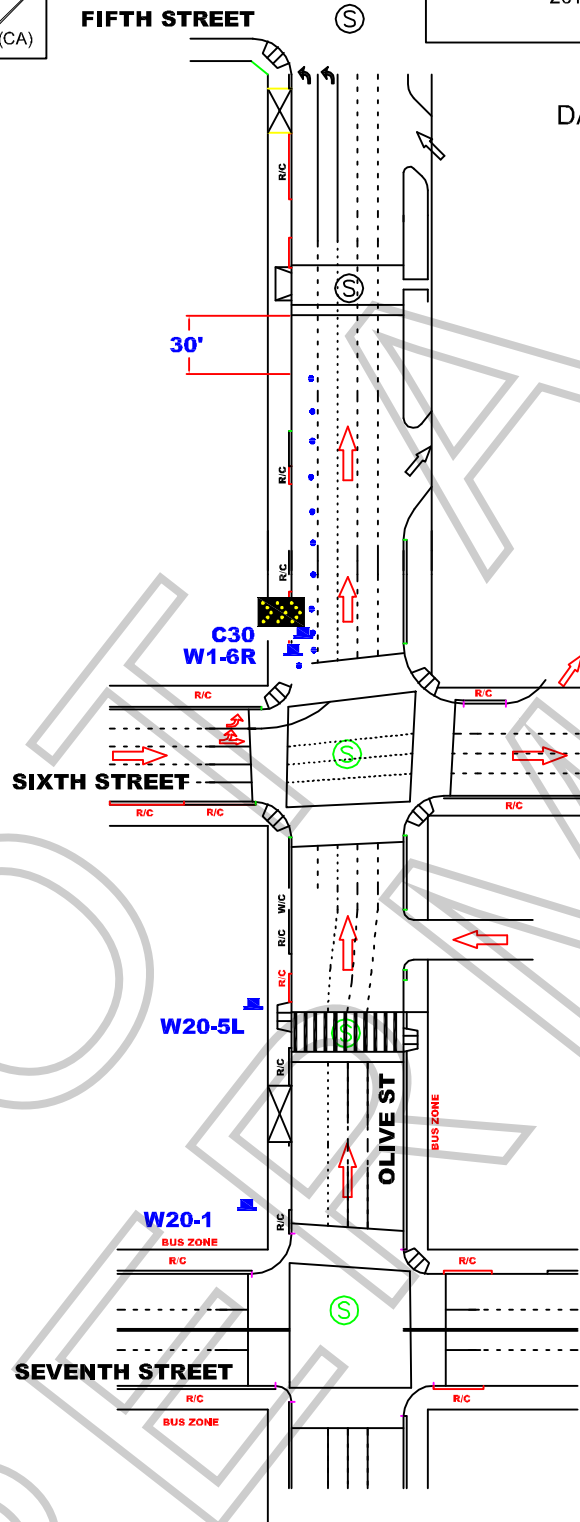

ALL TRAFFIC CONTROL
WILL BE INSTALLED
AND CONFORM TO
THE MUTCD AND WATCH
MINIMUM REQUIREMENTS

WORK ZONE TRAFFIC CONTROL PLAN GENERAL NOTES

1. TIME/DATE: 4-8-10 FROM 07:00 HOURS TO 22:00 HOURS.
2. ALL SIGNING, STRIPING, AND TRAFFIC CONTROL DEVICES SHALL CONFORM TO THE (CURRENT) STATE OF CALIFORNIA DEPARTMENT OF TRANSPORTATION (CALTRANS) STANDARD PLANS AND STANDARD SPECIFICATIONS, CALIFORNIA MUTCD, AND ANY ADDENDUMS THERETO, AND AS SHOWN ON THESE PLANS, SYMBOLS AND ABBREVIATIONS USED ARE SHOWN ON CALTRANS STANDARD PLANS A10A&B, A20A-D, AND A24A-E.
3. THERE WILL BE NO INTERFERENCE WITH TRAFFIC SIGNALS OR CROSSWALKS.
4. CONES WILL BE 28" MINIMUM HEIGHT AND HAVE REFLECTORIZED SLEEVES FOR NIGHT WORK.
5. POLICE WILL DIRECT TRAFFIC IF NECESSARY.

JCL BARRIDADE COMPANY
2334 E. EIGHTH ST., CA 90021
Ph: (213) 622-9775
Fax: (213) 622-9790
CA Lic # 805357
TRAFFIC PLAN DRAWN BY:
EDY RAMIREZ

PROJECT LOCATION:

OLIVE STREET
5TH TO 6TH
CITY OF LOS ANGELES, CA

LOCATION CONTACT:

JESSE LORBER
OFFICE # 818.706.8022

Project	Sheet
Date	1 OF 1
Scale: N.T.S.	

SPECIAL CONDITIONS FOR LOCATION FILMING IN DOWNTOWN LOS ANGELES

1. DEFINITION OF TERMS

a. Downtown Los Angeles, for the purposes of these conditions, shall be defined as the area North to South from the 101 Freeway to the 10 Freeway; East to West from the Los Angeles River to the 110 Freeway.

b. The Downtown Los Angeles Neighborhood Council boundaries (DLANC boundaries), for the purpose of these conditions, shall be defined as bordered on the North and East at the 101 Freeway from the 110 Freeway east to Los Angeles Street, south to 4th Street, east to Alameda Street, south to 7th Street, east to the Los Angeles River; on the South by the 10 Freeway from the 110 Freeway to the Los Angeles River; on the West by 110 Freeway from the 10 Freeway to the 101 Freeway. (This area is the same area as defined above as Downtown Los Angeles, but excludes the Little Tokyo and Arts District neighborhoods.)

c. Residential buildings shall be defined as any building with legal residential occupants (mixed-use, adaptive reuse, artist-in-residence (A.I.R.), SROs, residential hotels, condominiums and apartment buildings). DLANC will maintain an accurate and contemporary listing of all residential buildings showing a 100-foot radius from each building so as to identify any areas both inside and outside of that radius.

d. The Broadway Entertainment District (aka Broadway Theatre District), for the purposes of these Conditions, shall be defined north to south as Broadway from 3rd Street to Olympic Boulevard, and east to west from Frank Court to Lindley Place (aka St. Vincent Alley Court), or the equivalent mid-block point to either of these alleys where the alley is not present, including any theater loading facilities, defined as any public or private surface parking lot, parking garage, public street or curb area adjacent to, or utilized by, a theater. If, in the future, the City adopts an ordinance with regulations governing filming in this area, such regulations shall supersede these Filming Conditions.

e. The Old Bank District residential overlay, for the purposes of these Conditions, shall be defined as the area bound by South Spring St., West 5th St., West 4th St., and Werdin Pl.

2. FILMING STANDARD HOURS AND DAYS

a. Filming activity, or any production-related activity including but not limited to activities such as base camps, catering, generators, etc., within the **DLANC boundaries** is restricted to the hours of 6:00 a.m. to 11:00 p.m. within a 100-foot radius of any residential building. Filming activity in the **Broadway Entertainment District** is restricted to the hours of 6:00 a.m. to Midnight within a 50-foot radius of any residential building. **Old Bank District** is restricted to the hours of 7:00 a.m. to 10:00 p.m. within a 100-foot radius of any residential building. No extension of the standard filming hours for filming or any disruptive production-related activity shall be allowed until a signature

survey has been properly submitted. Proof of signature surveys shall be made available to DLANC upon request.

b. No film permits may be issued along Main and Spring Streets from 2nd to 9th Streets, or on any block of 2nd through 9th Streets between Los Angeles and Spring during the Downtown Art Walk, currently held on the second Thursday of each month. Filming inside of private buildings or entirely on private property during this time is permitted so long as there are no external impacts.

c. No filming may be conducted in close proximity to major public events anywhere in Downtown Los Angeles as permitted by the LAPD, or identified with 30 days notice to the City's Designated Film Permit Contractor by DLANC. Film permits may be considered in light of major public events on a case-by-case basis so long as their issuance will not cause further disruption to Downtown businesses and residents during such events.

3. RESIDENTIAL AND MERCHANT PROTECTIONS IN THE DLANC BOUNDARIES

a. A film permit may include no more than 300 feet of curb lane per city block for the parking of film production vehicles, crew or equipment. Requests for additional amounts of curb lane shall require a signature survey. The **Broadway Entertainment District** is exempt from this restriction.

b. Production personnel (and equipment utilized by the production company) shall not block the sidewalk area in front of an open commercial business or a residential building, including residential patios, windows, doorways, or entryways, unless the production company has secured the permission of the merchant and/or property owner. Where the commercial business is one that is primarily open in the evening and nighttime hours, the production company, their cast and crew may not block the access to and signage of such establishment (as seen from the street), without permission of the merchant and/or property owner during the hours of operation of the business.

c. Customers, employees, residents, and guests of affected properties shall be allowed free ingress/egress to all buildings, merchants, and parking facilities. Arrangements shall be made to ensure access to deliveries, trash pickup, residential move-in/move-out, and vendor access to the properties/merchants during productions.

d. All commercial businesses must prominently post hours of operation and contact phone numbers, and residential buildings must have a designated contact person authorized to give permission. Special events held by commercial businesses, outside of normal business hours, must also be posted in advance, and production companies must provide full access and visibility during such events.

4. NOISE, FUMES, AND LIGHTING WITHIN THE DLANC BOUNDARIES

a. Generators, portable toilets or toilet vehicles, and outdoor food preparation using charcoal or gas grills must be a minimum of 50 feet (horizontally) from any residential window or entrance. If it is physically impossible for a generator to be a minimum of 50 feet from residential windows or entrances, the generator shall be placed as far away as possible and vented away from residential windows and entrances. However, under no circumstances shall a generator be placed directly underneath a residential window.

b. Film productions must focus lighting on the filming area only and make every effort to shield the lighting from adjacent properties, pedestrians, and patrons of commercial businesses at all times. Exceptional lighting (e.g., Musco and Bebee lighting) outside of regular filming hours shall not be allowed without a signature survey of the affected merchants and/or property owners. **Signature survey shall be required for Exceptional lighting within the Old Bank District between the hours of 6:00 p.m. and 6:00 a.m.** Under no circumstances shall lighting be directed onto oncoming traffic.

c. Film production companies are required to completely remove all trash, food, and cardboard boxes, etc. from the general vicinity at the end of each filming day. Film production companies will be held responsible for the actions of catering companies they employ to provide food for the cast and crew.

5. SPECIAL REQUESTS AND EXCEPTIONS REVIEW AND NOTIFICATION WITHIN THE DLANC BOUNDARIES

a. Helicopters shall not be granted permits for landing at non-certified helipads before and after approved filming hours. All aerial filming productions must provide upon request a copy of an approved FAA Form 7711-2, or other official waiver, along with a copy of the briefing on the flight operations for all participating persons or property.

b. No film permit shall be construed as a waiver of 14 CFR § 91.119, 14 CFR § 91.515(a) or 14 CFR § 91.303(e), dictating federal flight altitude regulations, for purposes of non-participating persons or property (see attachment).

c. Notification beyond the standard 500-foot radius will be made to affected residents and merchants for high impact activity that is likely to cause interference with adjacent properties of people such as car chases, simulated gun fire, explosions, screams for help and other loud noises, helicopter activity, road closures or other such exceptional activities that might cause a police response to the filming location. High impact filming activity must be preceded by notifications at least two days in advance. The City's Designated Film Permit Contractor or the production company shall consult a designated DLANC representative when an applicant requests a permit for high impact filming activity with less than two days notice.

d. Due to the location of building air intake systems on Lower Grand Avenue, no special effects, including smoke, steam or fog, may occur in that area without first obtaining

clearance from the appropriate building contacts and maintenance engineers. Contact must be made at least 48 hours prior to the proposed effect(s).

6. FILMING-RELATED CONGESTION WITHIN THE DLANC BOUNDARIES

a. The City's Designated Film Permit Contractor will ensure that the impact from filming at recurrently used locations is minimized to the affected residents and businesses.

b. In rush hour restricted lanes, as designated by LADOT, no Intermittent Traffic Control (ITC) shall be permitted during Rush Hours (7:00 a.m. – 9:00 a.m. and 4:00 p.m. – 7:00 p.m., Monday through Friday). No simultaneous closures or ITC of both the Second and Third Street Tunnels will be permitted.

c. Production companies shall request the posting of "no parking" signs, lane or street closures with LADOT for the day(s) that they are "on site" only. When closures are not necessary for the day(s) requested, production companies shall report the changes to the City's Designated Film Permit Contractor, who shall notify LADOT, who must revise and/or remove parking signs, as necessary.

d. Production companies must provide adequate detour and directional signage when street closures are in place, conforming to current LADOT standards and practices. Detour routes must accommodate large, semi and tractor trailer trucks and public transit vehicles.

ATTACHMENT

(Note: The following are the most current federal flight altitude regulations as of November 2007. The regulations could change at any time.)

§ 91.119 Minimum safe altitudes: General.

Except when necessary for takeoff or landing, no person may operate an aircraft below the following altitudes:

- (a) Anywhere. An altitude allowing, if a power unit fails, an emergency landing without undue hazard to persons or property on the surface.
- (b) Over congested areas. Over any congested area of a city, town, or settlement, or over any open air assembly of persons, an altitude of 1,000 feet above the highest obstacle within a horizontal radius of 2,000 feet of the aircraft.
- (c) Over other than congested areas. An altitude of 500 feet above the surface, except over open water or sparsely populated areas. In those cases, the aircraft may not be operated closer than 500 feet to any person, vessel, vehicle, or structure.
- (d) Helicopters. Helicopters may be operated at less than the minimums prescribed in paragraph (b) or (c) of this section if the operation is conducted without hazard to persons or property on the surface. In addition, each person operating a helicopter shall comply with any routes or altitudes specifically prescribed for helicopters by the Administrator.

§ 91.515 Flight altitude rules.

(a) Notwithstanding §91.119, and except as provided in paragraph (b) of this section, no person may operate an airplane under VFR at less than—

- (1) One thousand feet above the surface, or 1,000 feet from any mountain, hill, or other obstruction to flight, for day operations; and
- (2) The altitudes prescribed in §91.177, for night operations.

§ 91.303 Aerobatic flight.

No person may operate an aircraft in aerobatic flight—

- (a) Over any congested area of a city, town, or settlement;
- (b) Over an open air assembly of persons;
- (c) Within the lateral boundaries of the surface areas of Class B, Class C, Class D, or Class E airspace designated for an airport;
- (d) Within 4 nautical miles of the center line of any Federal airway;
- (e) Below an altitude of 1,500 feet above the surface; or
- (f) When flight visibility is less than 3 statute miles.

For the purposes of this section, aerobatic flight means an intentional maneuver involving an abrupt change in an aircraft's attitude, an abnormal attitude, or abnormal acceleration, not necessary for normal flight.

[Doc. No. 18834, 54 FR 34308, Aug. 18, 1989, as amended by Amdt. 91-227, 56 FR 65661, Dec. 17, 1991]